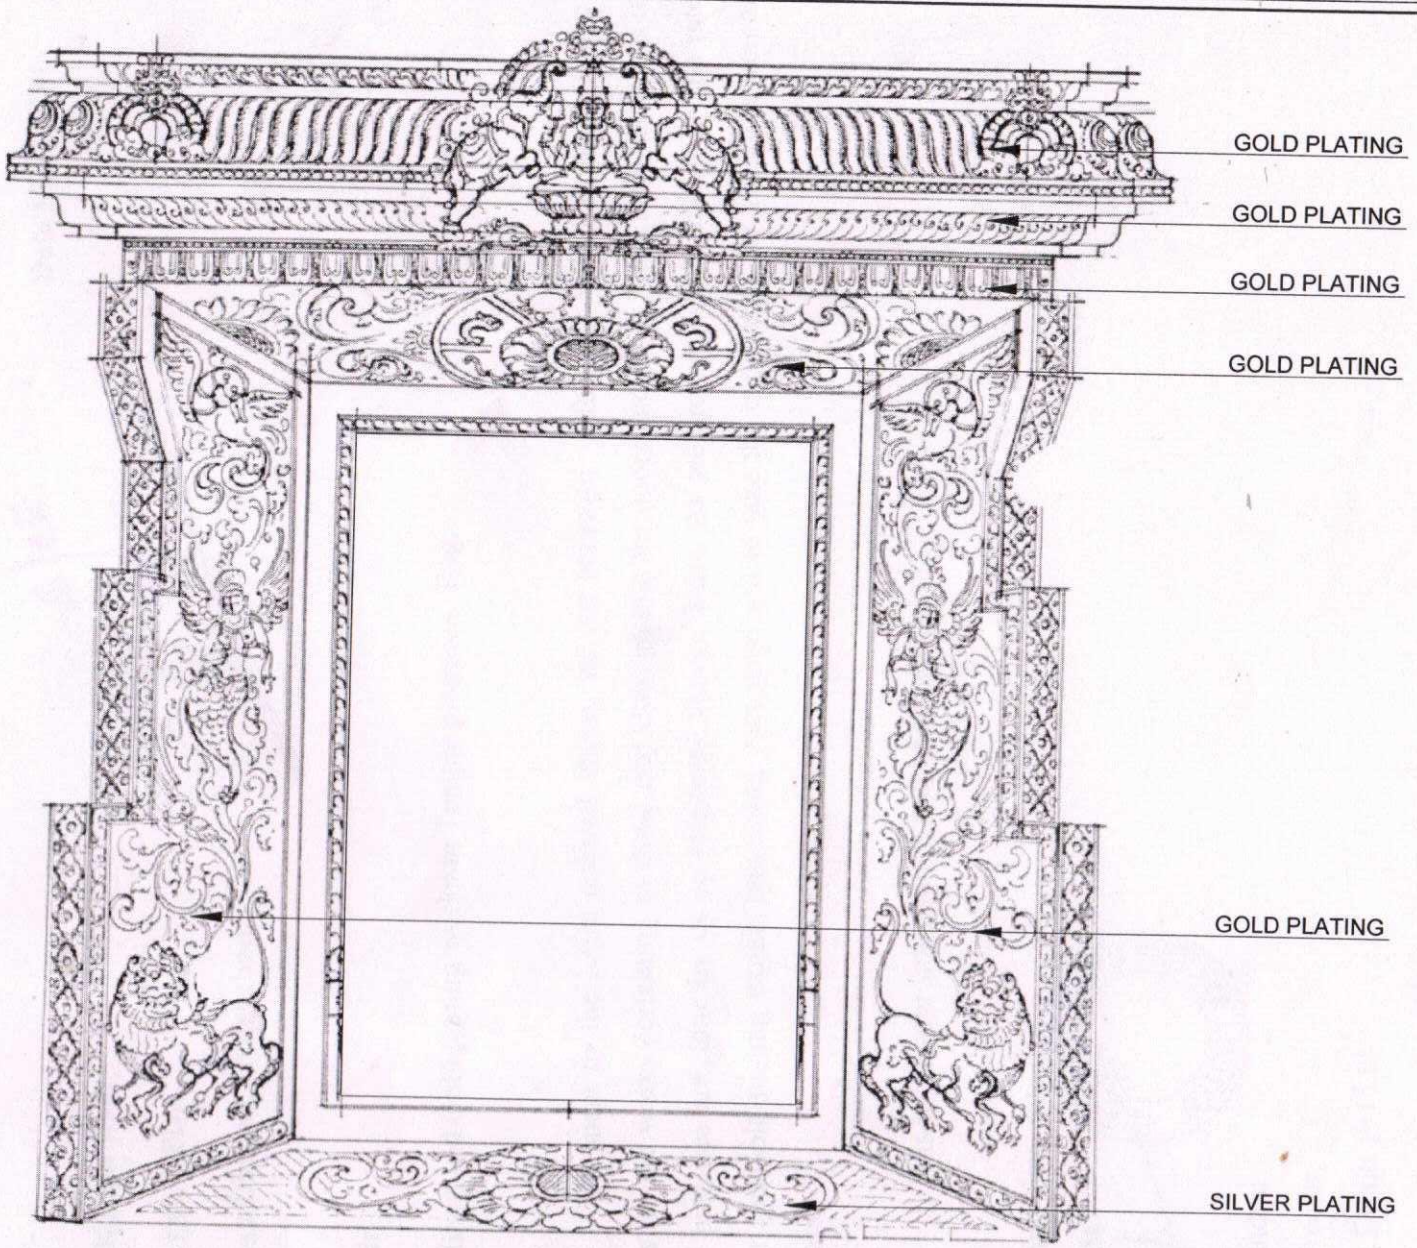

COPYRIGHT OF THIS DRAWING BELONGS TO EALAIN EVENTS Pvt Ltd. & MODULE SPACE AND SHOULD NOT BE USED FOR ANY PURPOSE OTHER THAN SPECIFIED WITHOUT PRIOR PERMISSION

GENERAL NOTES:

1. ALL DIMENSIONS ARE IN MILLIMETERS AND LEVELS (ELEVATIONS) ARE INDICATED IN METERS,UNLESS OTHERWISE INDICATED
2. ONLY FIGURED DIMENSIONS SHALL BE FOLLOWED. **DO NOT SCALE THE DRAWING.**
3. READ THE DRAWING IN CONJUNCTION WITH: a)All Corresponding Architectural Dwgs. b) All Corresponding Structural Dwgs. c)**THE CORRESPONDING CONTOUR & SURVEY PLANS.**
4. DISCREPANCY IN DRAWING IF ANY, SHALL BE BROUGHT TO THE NOTICE OF THE SITE ENGINEER.
5. THE ARRANGEMENTS/SIZES OF COLUMNS, BEAMS,SLABS, etc, SHOWN IN THE ARCHITECTURAL DWGs. ARE ONLY INDICATIVE, MEANT ONLY FOR REFERENCE, THE ARRANGEMENT OF THE SAME SHALL BE FOLLOWED ONLY FROM THE STRUCTURAL DRAWINGS.

ISSUED FOR CONSTRUCTION

REV	DATE	DESCRIPTION	ZONE	SIGN

PROJECT:

PROPOSED RE-CONSTRUCTION OF SRI LAKSHMI NARASIMHA SWAMI DEVASTHANAM AT YADAGIRIGUTTA

TITLE:

3D VIEW OF GOLD PLATING WORK IN FRONT OF GARBHAGUDI DOOR

CLIENT: YADAGIRIGUTTA TEMPLE DEVELOPMENT AUTHORITY

DRG.NO:			SCALE	REV
EE/MS/YTDA/GPW/IN-102				00
DATE	DESIGNED	DRAWN	CHKD	APPROVED
17-12-2021	Madhusudhan	Abhyudaya	Anand Sai	

Prime consultants:
Art Director : B.Anand Sai
Ealain Events pvt Ltd.
G4 ,Park View Castle.
Plot No.284.
Jubilee Hills Road No.78
Hyderabad 500033.

Associate Architects:
MODULE SPACE
ARCHITECTS
Flat No.- 5B, H.No.- 8-3-318/6/3,
Chaitanya Sai Residency, Engineers Colony,
Yellareddyguda, Hyderabad-500073
Ph: 040-23732165, 04065504663
E-Mail: modulespaceadri@gmail.com
Info@modulespace.in

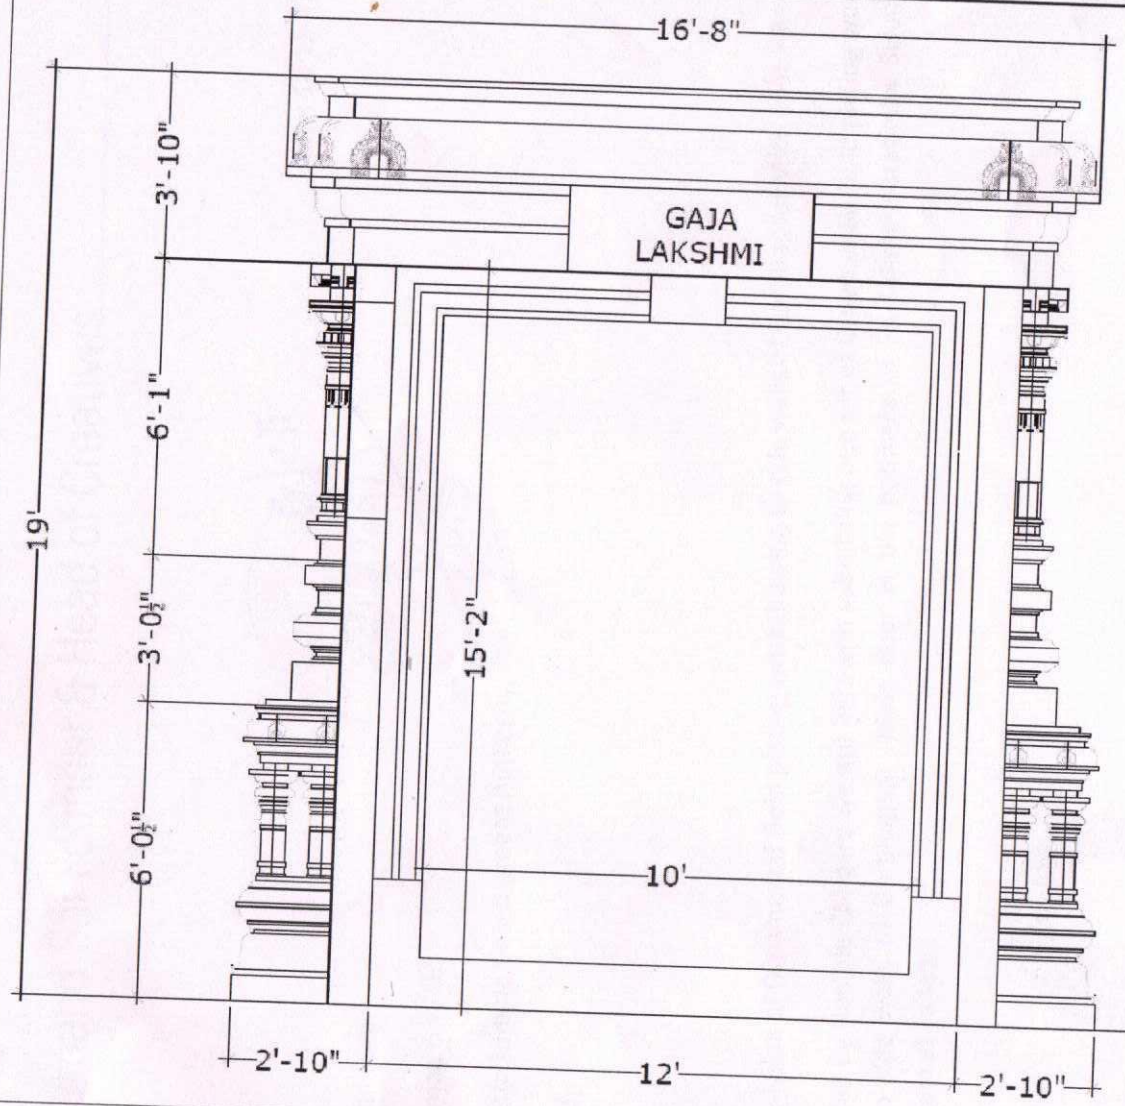

FRONT ELEVATION

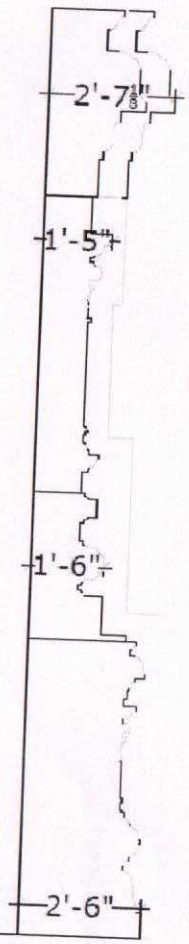

SECTION

EALAIN EVENTS Pvt Ltd. & MODULE SPACE AND SHOULD NOT BE USED FOR ANY PURPOSE OTHER THAN SPECIFIED WITHOU PRIOR PERMISSION

GENERAL NOTES:

1. ALL DIMENSIONS ARE IN MILLIMETERS AND LEVELS (ELEVATIONS) ARE INDICATED IN METERS UNLESS OTHERWISE INDICATED.
2. ONLY FIGURED DIMENSIONS SHALL BE FOLLOWED. **DO NOT SCALE THE DRAWING.**
3. READ THE DRAWING IN CONJUNCTION WITH a)All Corresponding Architectural Dwgs. b) All Commanding Structural Dwgs. c)**THE CORRESPONDING CONTOUR & SURVEY PLANS.**
4. DISCREPANCY IN DRAWING IF ANY, SHALL BE BROUGHT TO THE NOTICE OF THE SITE ENGINEER.
5. THE ARRANGEMENTS/SIZES OF COLUMNS, BEAMS, SLAB etc. SHOWN IN THE ARCHITECTURAL DWGs. ARE ONLY INDICATIVE. MEANT ONLY FOR REFERENCE. THE ARRANGEMENT OF THE SAME SHALL BE FOLLOWED ONL FROM THE STRUCTURAL DRAWINGS.

ISSUED FOR CONSTRUCTION

REV	DATE	DESCRIPTION	ZONE/ID

PROJECT:

PROPOSED RE-CONSTRUCTION OF SRI LAKSHMI NARASIMHA SWAMI DEVASTHANAM AT YADAGIRIGUTTA

TITLE:

PLAN & SECTION OF GOLD PLATING WORK IN FRONT OF GARBHAGUDI DOOR

CLIENT: YADAGIRIGUTTA TEMPLE DEVELOPMENT AUTHORITY

DRG.NO:	SCALE	REV
EE/N.S/YTDA/GPWIA-101		00

DATE	DESIGNED	DRAWN	CHKD	APPROVI
17-12-2021	Madhusudhan	Abhyuday	Sri	

Prime consultant:

Exit Director : B.Anand Sai
Ealain Events pvt Ltd.
G4 ,Park View Castle.
Plot No.284.
Jubilee Hills Road No.78
Hyderabad 500033.

Associate Architects:

MODULE SPACE
ARCHITECTS
Flat No.- 5B, H.No.- 8-3-318/5/1,
Chaitanya Sai Residency, Engineers Colony,
Yellareddyguda, Hyderabad- 500073
Ph:040-23732165, 040-65504363
E-Mail: modulespaceyadadri@gmail.com
info@modulespace.in